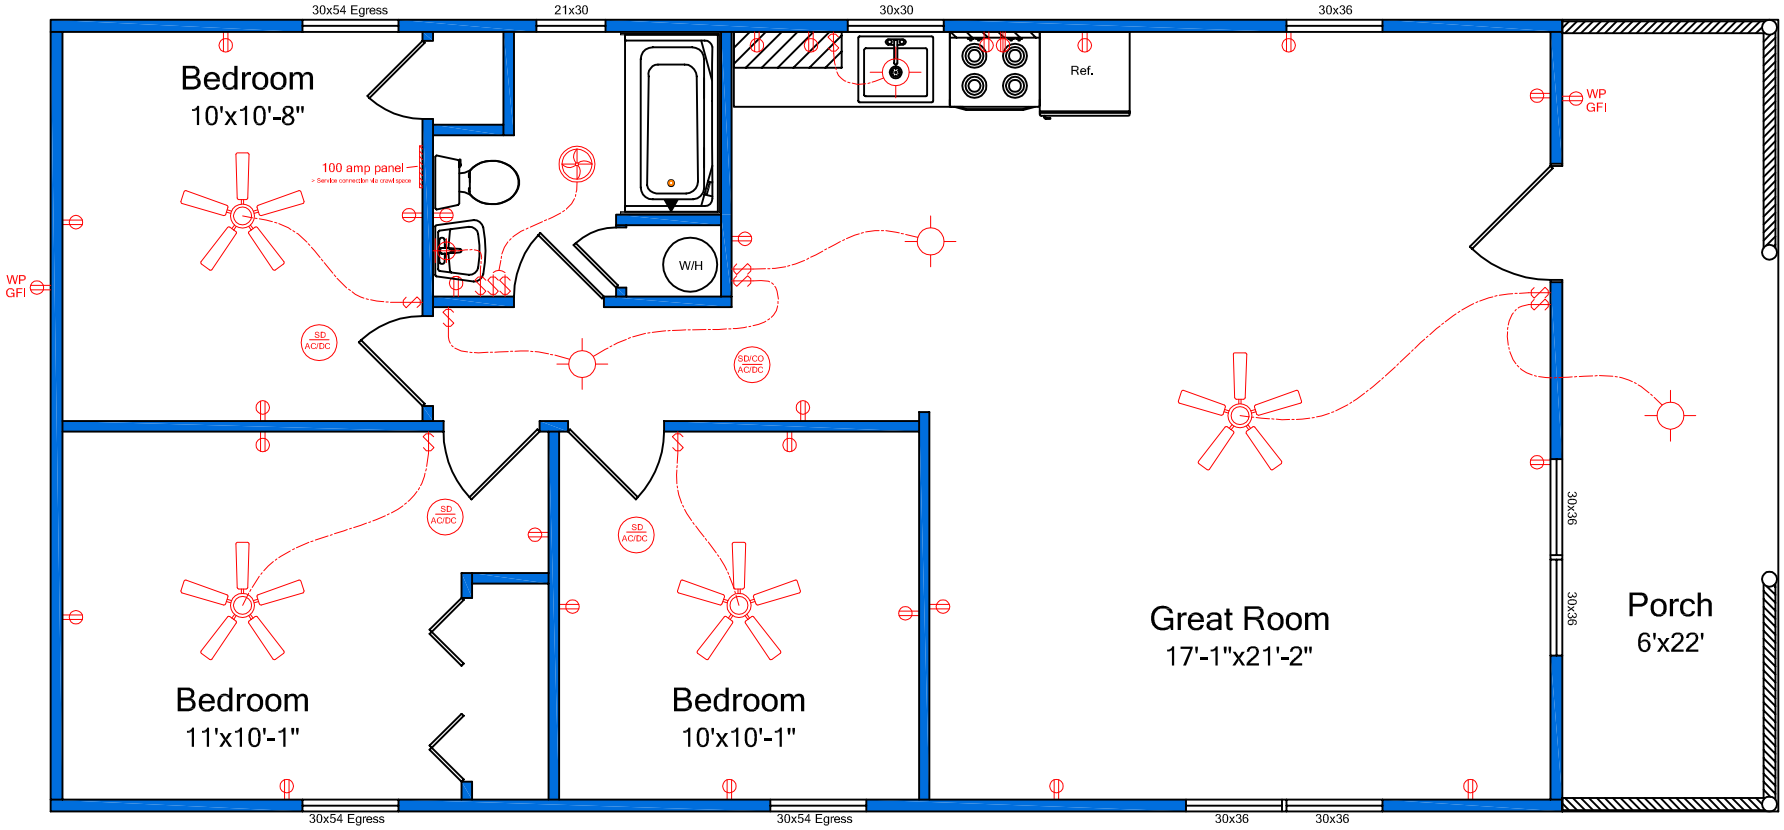

Plan 22CC502

22'x48' with 6' porch included